## NOTES

1 DO NOT SCALE THIS DRAWING.

2 WORK TO FIGURED DIMENSIONS ONLY. ANY DISCREPANCIES ON THIS DRAWING TO BE BROUGHT TO THE ENGINEER'S ATTENTION PRIOR TO IMPLEMENTATION OF ANY WORK.

3 REFER TO ALL RELEVANT DRAWINGS BY:
ARCHITECTS,
STRUCTURAL ENGINEERS,
ELECTRICAL ENGINEERS,
MECHANICAL ENGINEERS.

4 ALL COLUMNS ARE ON CENTRE LINES UNLESS SHOWN OTHERWISE

5 CONCRETE STRENGTH AT 28 DAYS:
BASES:
COLUMNS:
WALLS:
BEAMS:
SLABS:
STAIRS:
} 30 MPa

6 ALL CONCRETE SIZES DO NOT INCLUDE FINISHES UNLESS NOTED OTHERWISE (U.N.O.).

7 FOR RAIN WATER DRIPS, CHAMFERS AND CONSTRUCTION JOINTS REFER TO ARCHITECTS DRAWINGS.

8 THE MAIN CONTRACTOR IS RESPONSIBLE FOR THE ACCURATE SETTING OUT OF THE BUILDING.

9 COVER TO CONCRETE IS 50mm UNLESS OTHERWISE STATED.




GB 01, GB 05
2 No.
SCALE 1:50

GB 02, GB 03, GB 04
3 No.
SCALE 1:50

WALL 01
2 No.
SCALE 1:50

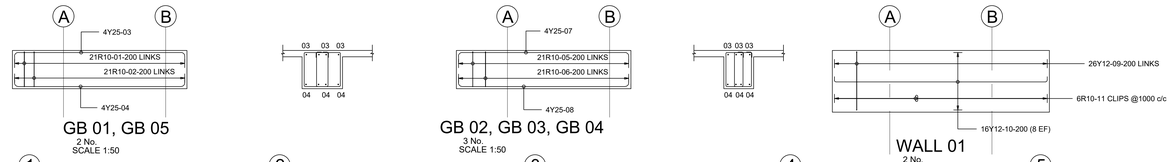


GB 06, GB 07
2 No.
SCALE 1:50




GROUND SLAB
1 No.
SCALE 1:50

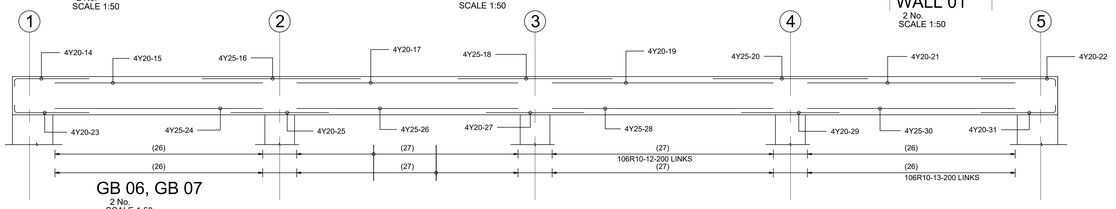


OUTER BEAM REBAR
1 No.
SCALE 1:50

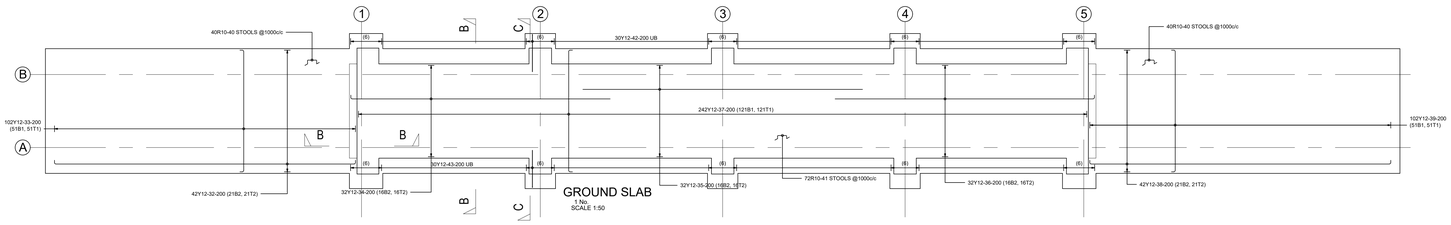


SECTION B-B
SCALE 1:25

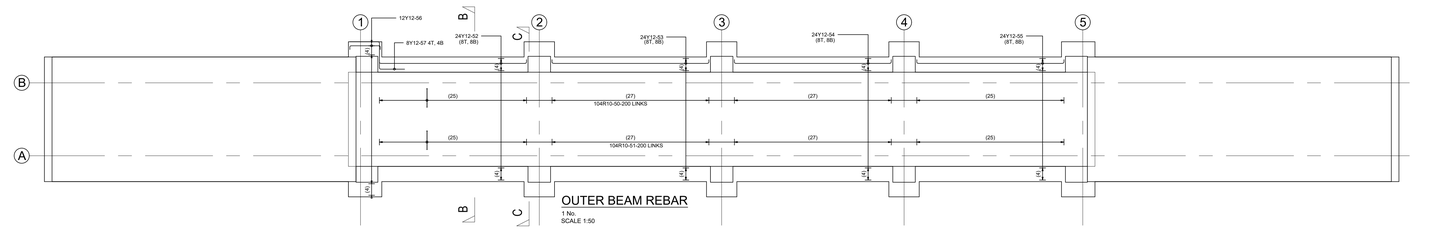


SECTION C-C
SCALE 1:25

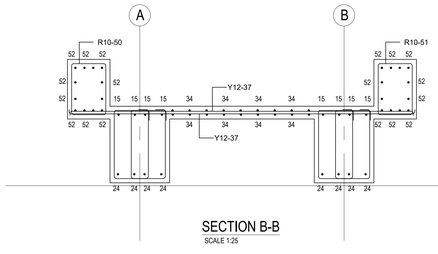


WALL 01 / APPROACH SLAB
2 No.
SCALE 1:25

| No. | DATE | REVISION | CONSULT. ENG. |
|---|---|---|---|
| V0 | 05 - 05 - 2021 | ORIGINAL VERSION | N.L.C |

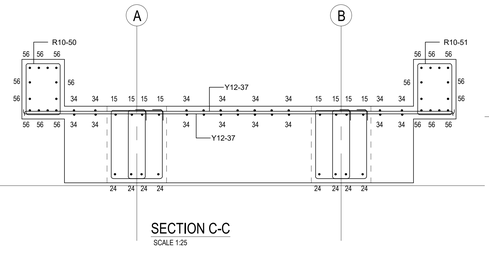FOR TENDER PURPOSES

DESIGNED BY : S.B
Prof. Reg. No.
DRAWN BY : S.B
CHECKED BY :
ISSUED BY :

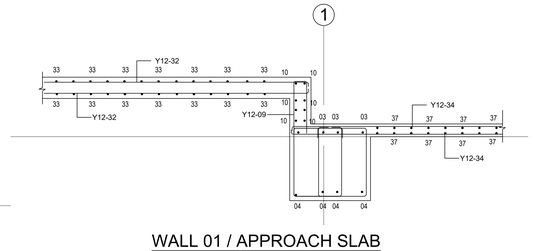Full signature
For Client
For Consulting Engineer
Client Drawing No.

APPROVED
For client
For Consulting Engineer

Siyandiza
CONSULTING ENGINEERS (PTY) LTD
Reg. No. 1997/15969/07
VAT Reg No. 4150188342

EMALAHLENI LOCAL MUNICIPALITY

PROJECT: CONSTRUCTION WORK AT LEEUWPOORT LANDFILL SITE

BID NO: ELM 04/2021

TITLE: WEIGHBRIDGE REBAR DETAILS

SCALE : AS SHOWN
DRAWING NO. ELM/WB/06
REVISION : 0